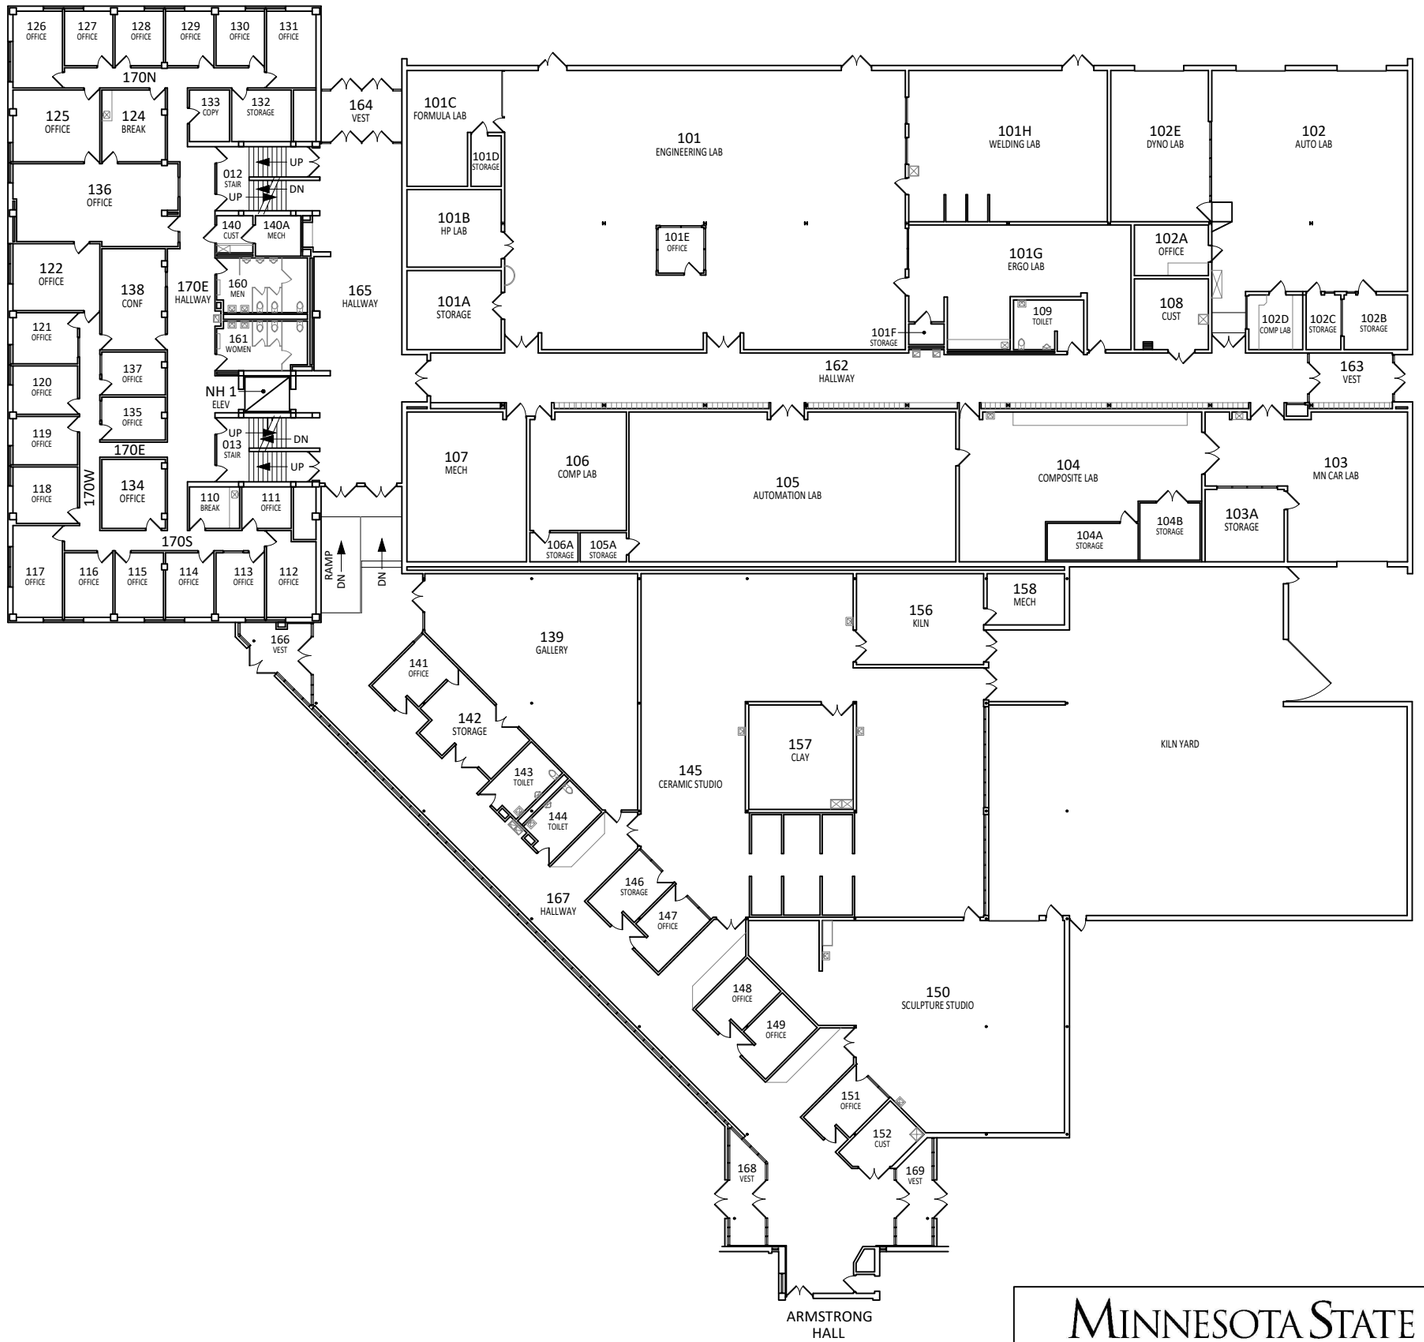

N

0 30' 60'

SCALE FEET

MINNESOTA STATE UNIVERSITY MANKATO

PLANNING & CONSTRUCTION

NELSON HALL

FIRST FLOOR

FLOOR PLAN

DRAWN BY: G. BORCHERT April 2023

N:\Facilities Management\Planning And Construction\MSU Bldg Dwg\NH\NH BLDG.dwg, 4/20/2023 3:49 PM